FULBROOK

SECTION FIVE "D" (DRAINAGE EXHIBIT)

Note:

Shaded area indicates Fort Bend County Drainage District Maintenance Reserve

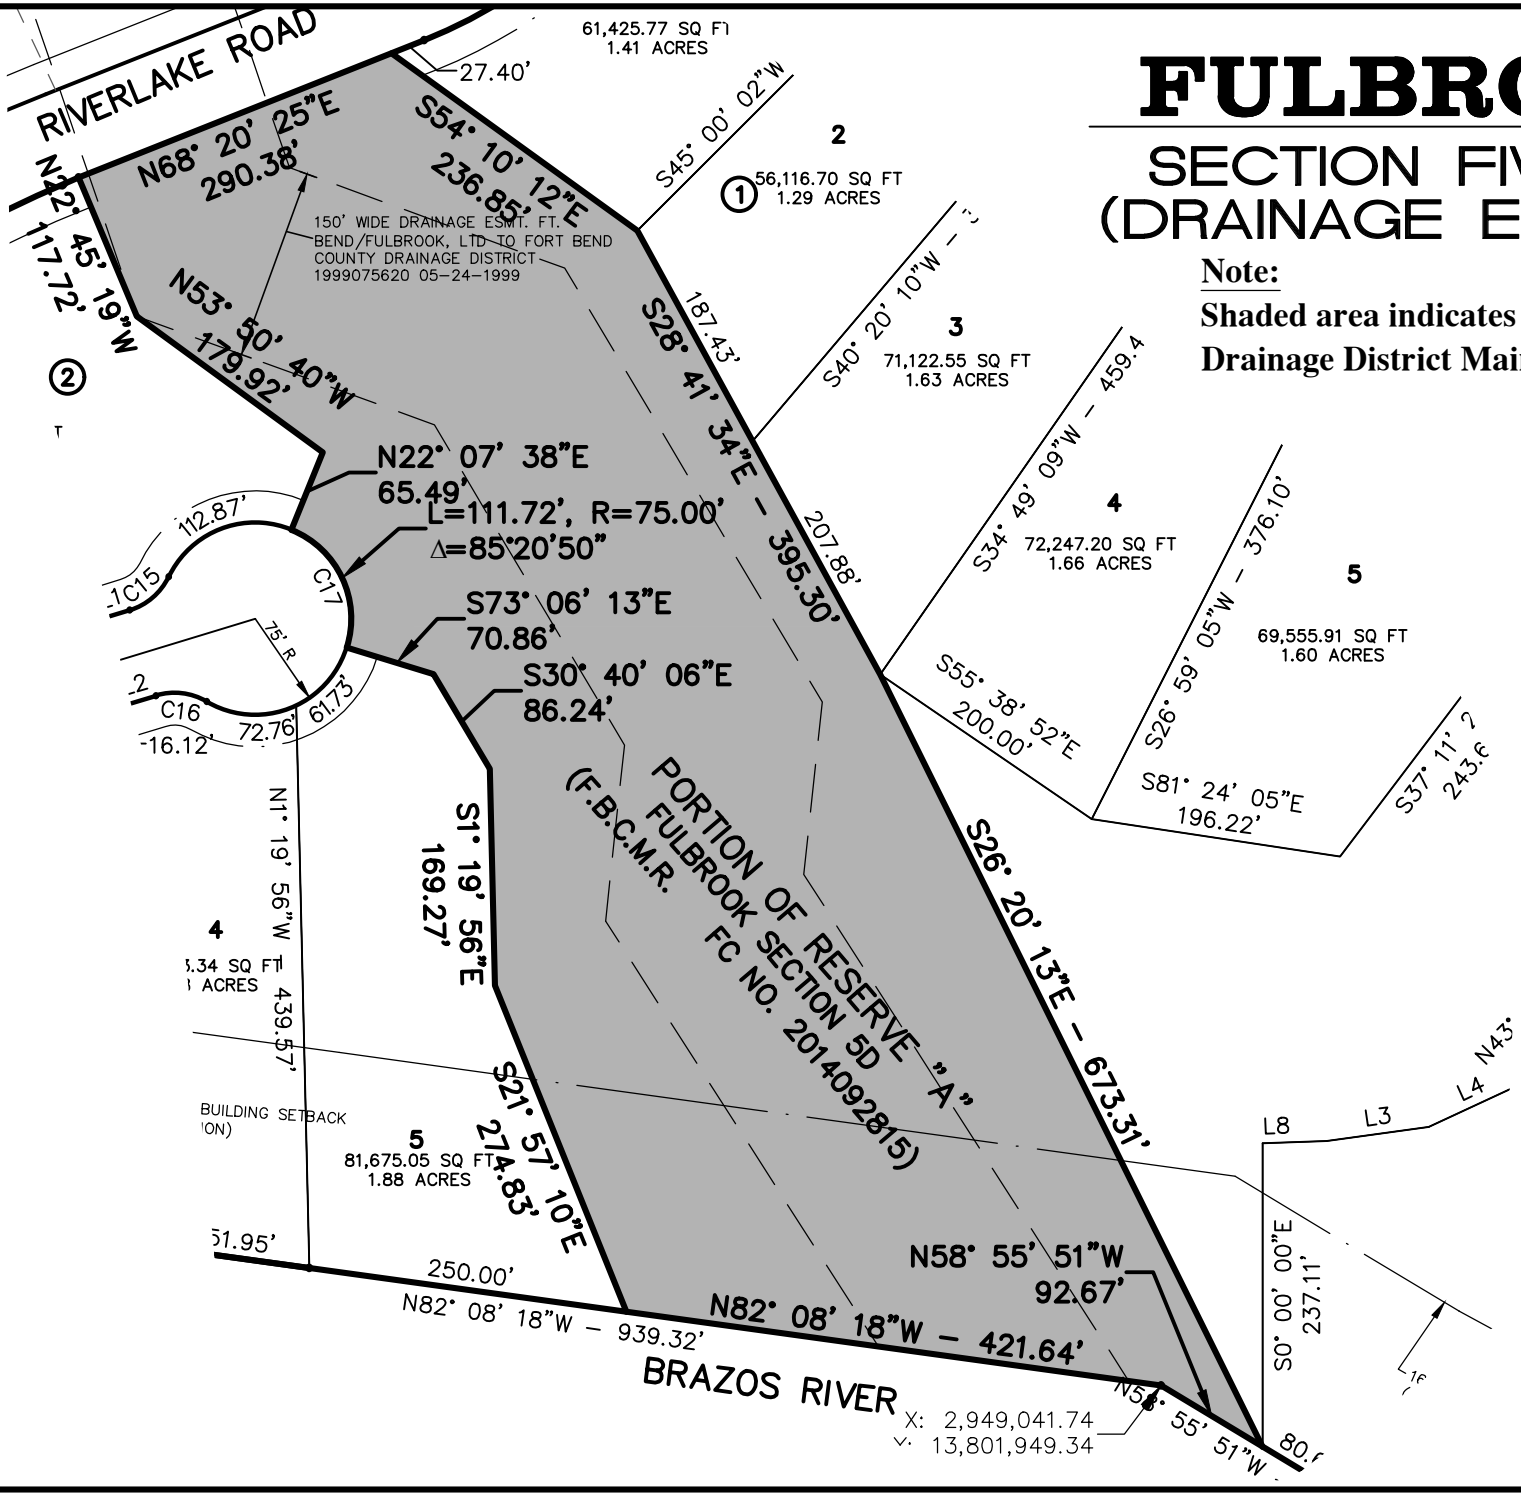

C:\Users\Public\wri data\projects\Trend Development\Fulbrook\Section 5D\Drainage Exhibit for FBCDD\Drng Exhibit.dwg, 5/14/2018 10:59:29 AM, DWG To PDF.pc3