



Fort Bend County Engineering
FORT BEND COUNTY, TEXAS

J. Stacy Slawinski, P.E.
County Engineer

May 21, 2024

Commissioner Andy Meyers
Fort Bend County Precinct 3
13131 Dairy Ashford Rd #390
Sugar Land, Texas 77478

RE: The Grand at Aliana Section 2 - Traffic Control Plan

Dear Commissioner:

The Construction Completion letter was issued on 05/20/2024, which started the one year maintenance period. Fort Bend County Engineering has completed and recommends approval of the traffic control plan for the above referenced subdivision. The public hearing date for acceptance of the plan is being scheduled.

A copy of the traffic control plan is attached for your review. If you should have any questions, please give me a call.


Sincerely,

A handwritten signature in blue ink, appearing to read "Chris Debaillon".


Chris Debaillon, PE, PTOE
Assistant County Engineer – Traffic

CD/dms

cc: Judge KP George, County Judge
Scott Wieghat - FBC Road & Bridge
Brian Fields - Signage Department
Major Rudy Castaneda – FBC Sheriff's Office Rudy.Castaneda@fortbendcountytexas.gov
Major Manuel Zamora – FBC Sheriff's Office Manuel.Zamora@fortbendcountytexas.gov
File

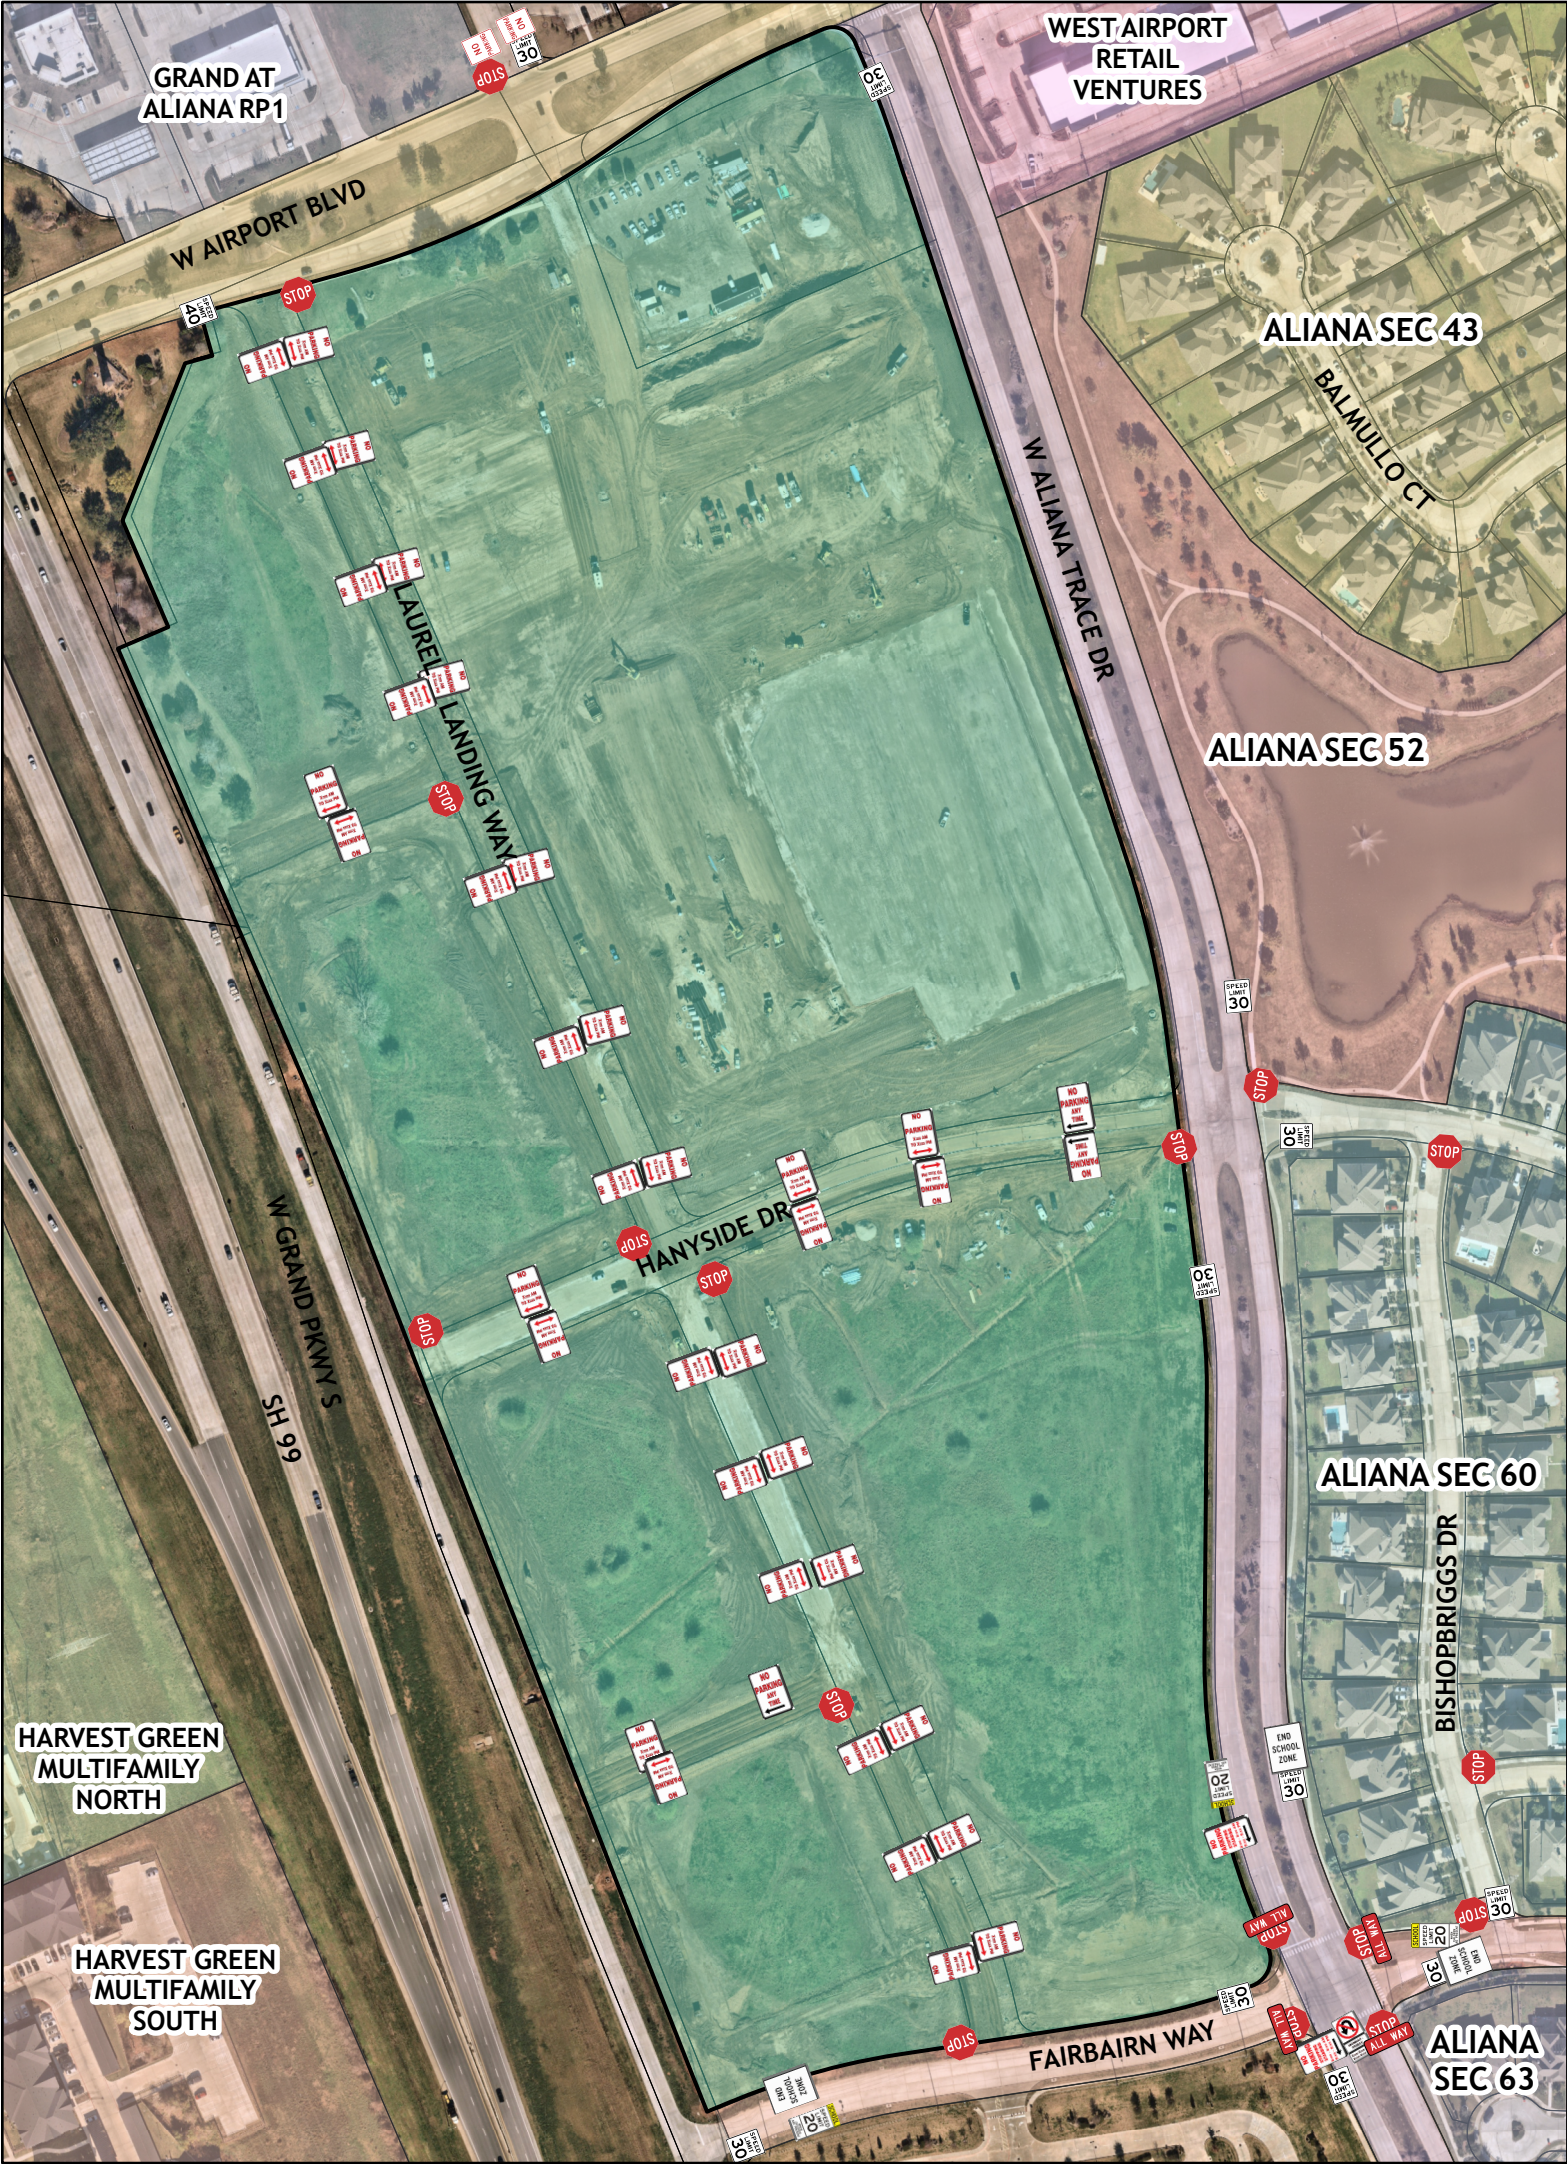

Grand at Aliana Section 2

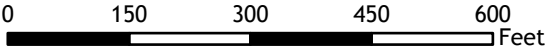

Plan by: Engineering GIS
Date: 06/25/2024

Plan Approved by: Chris Debaillon, PE PTOE
Date: CD 6/25/2024

- All Way Plaque (Written)
- No Parking (Written)
- No Parking Any Time (Double Arrow)
- No Parking Any Time (Left Arrow)

- Sign Legend**
- No Parking Any Time (Right Arrow)
 - No Parking, Stopping, Standing (Arrow Left)
 - No U Turn - (School)
 - School Zone (End)

- School Zone - 20 mph
- Speed Limit 30 mph
- Speed Limit 40 mph
- Stop

Notes:
The purpose of this traffic control plan is to establish traffic control for Grand at Aliana Section 2.